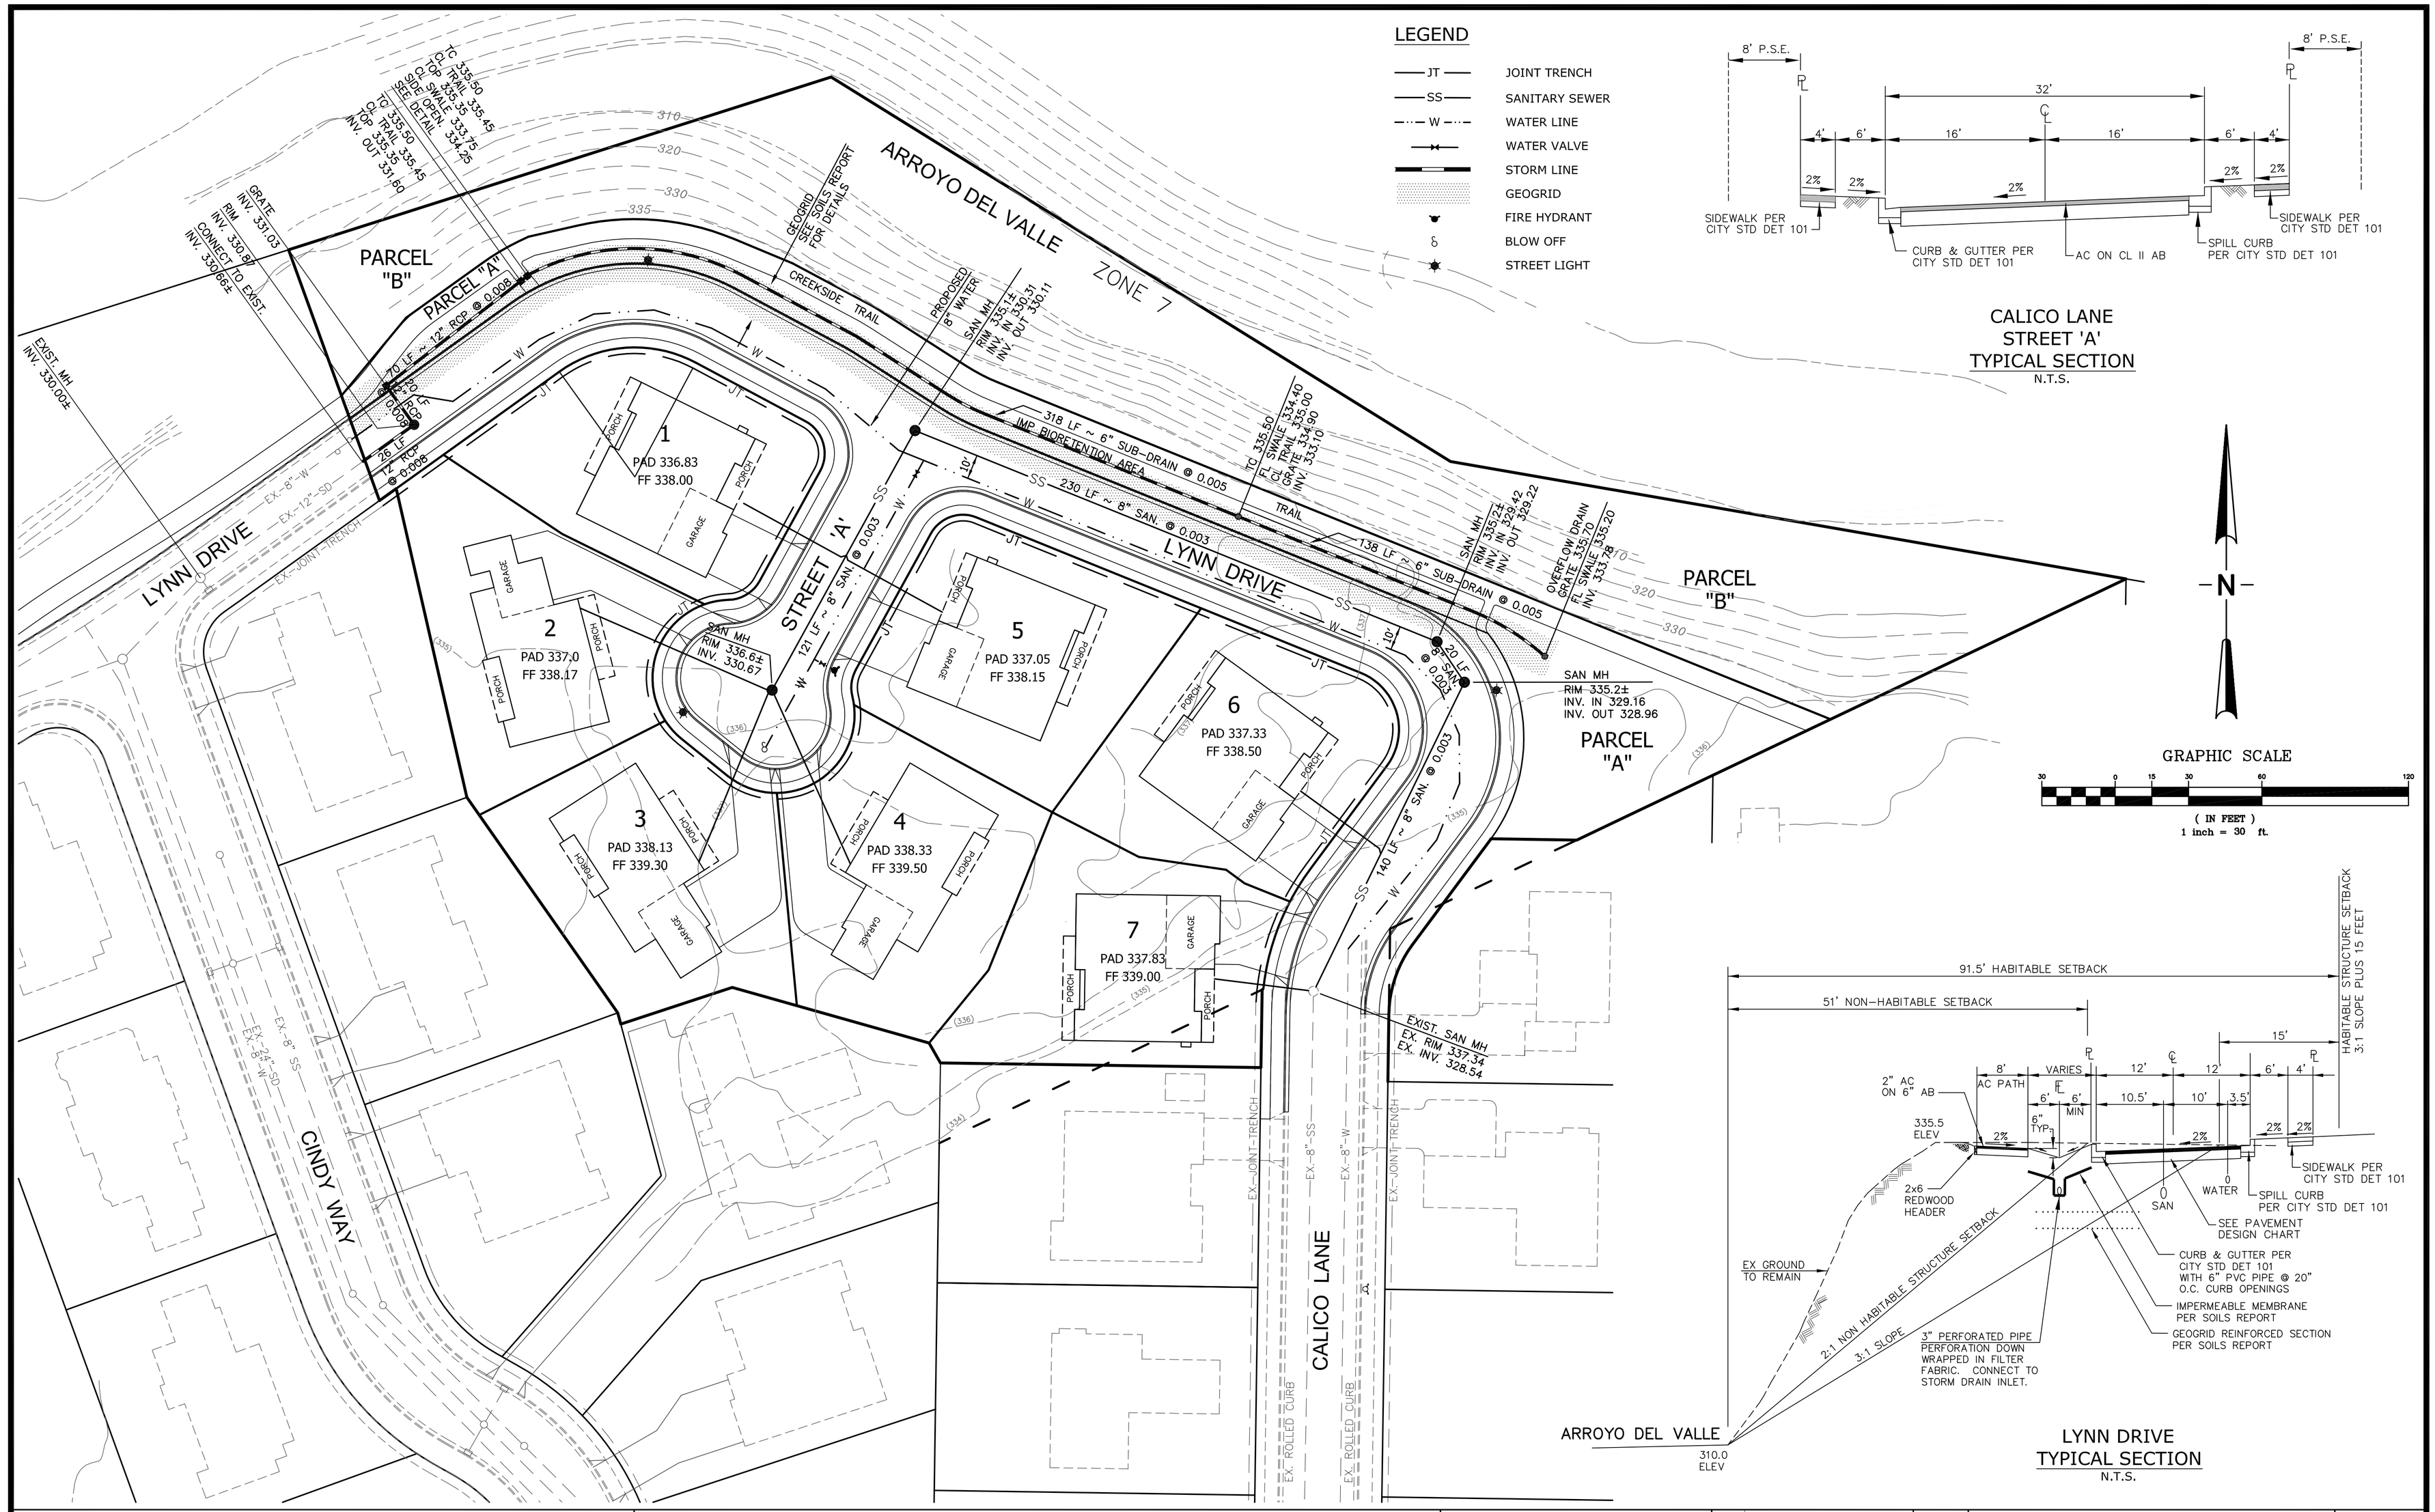

CALICO LANE
STREET 'A'
TYPICAL SECTION
N.T.S.

LYNN DRIVE
TYPICAL SECTION
N.T.S.

PRELIMINARY UTILITY AND SITE IMPROVEMENTS PLAN

ROSELYN ESTATES PHASE II PROJECT

P.U.D. #94 ~ TRACT 0000
CITY OF PLEASANTON, ALAMEDA COUNTY, CALIFORNIA

#	REVISIONS	DATE
1	REV. LOT 1	12/13/2012
2	REV. SANITARY SEWER ALIGNMENT	12/13/2012
3	REV. LOTS 1-7	1/3/2013
4	REV. WATER, SAN & SD ALIGNMENT	4/27/2013

DeBolt Civil Engineering
811 San Ramon Valley Boulevard
Danville, California 94526
Tel: 925/837-3780
Fax: 925/837-4378

P:\jo0136\ROSELYN ESTATES II\04-ut00es.dwg 4/4/13 15:10

Date: 11/13/2012
Scale: 1" = 30'
By: JED / adv
Job No.: 06136